Name of Work: **Improvements to Roads And Drains At SFS 707 And Surrounding Area in Ward No 03**

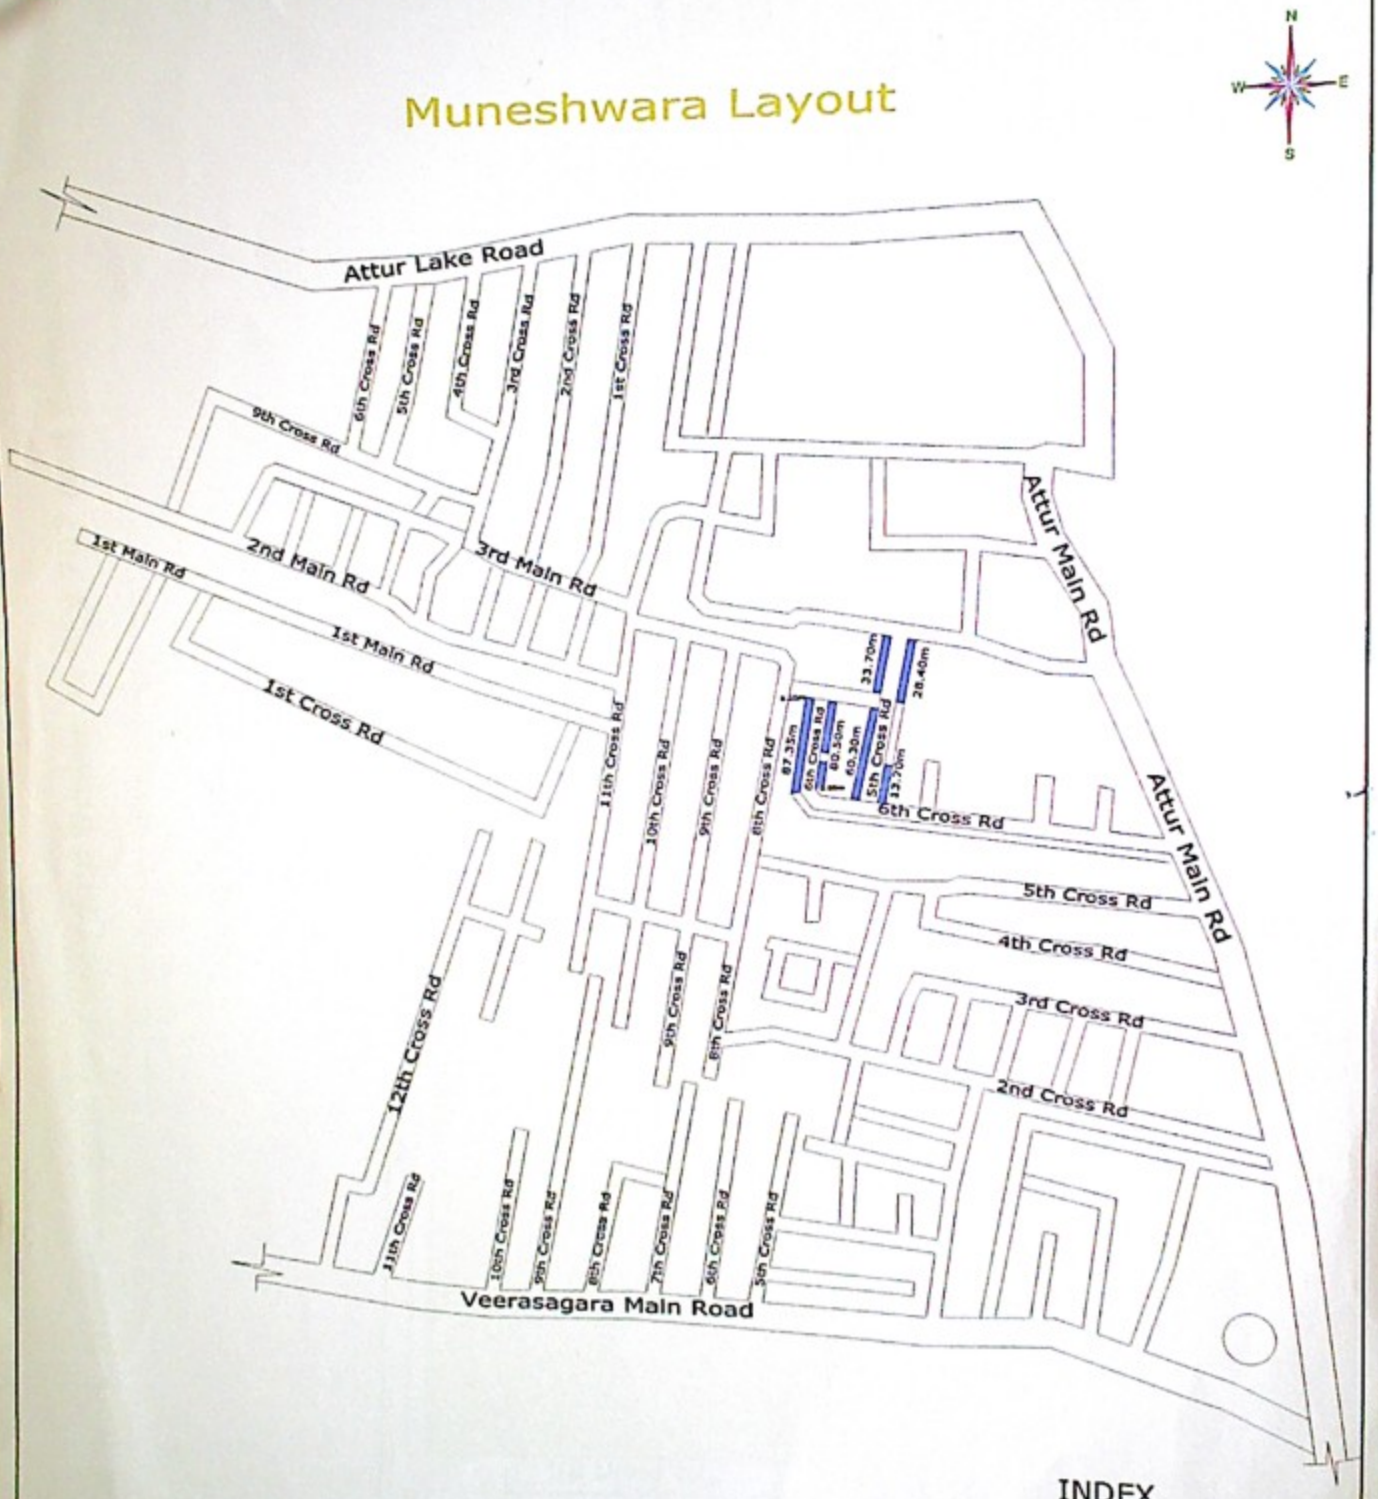

ಸಹಾಯಕ ಕಾರ್ಯಪಾಲಕ ಅಭಿಯಂತರರು
ಯಲಹಂಕ ಉಪನಗರ ಉಪವಿಭಾಗ,
ಬೆಂಗಳೂರು-106

296

Name of Work: **Improvements to Roads And Drains At SFS 707 And Surrounding Area in Ward No. 03**

SFS 707

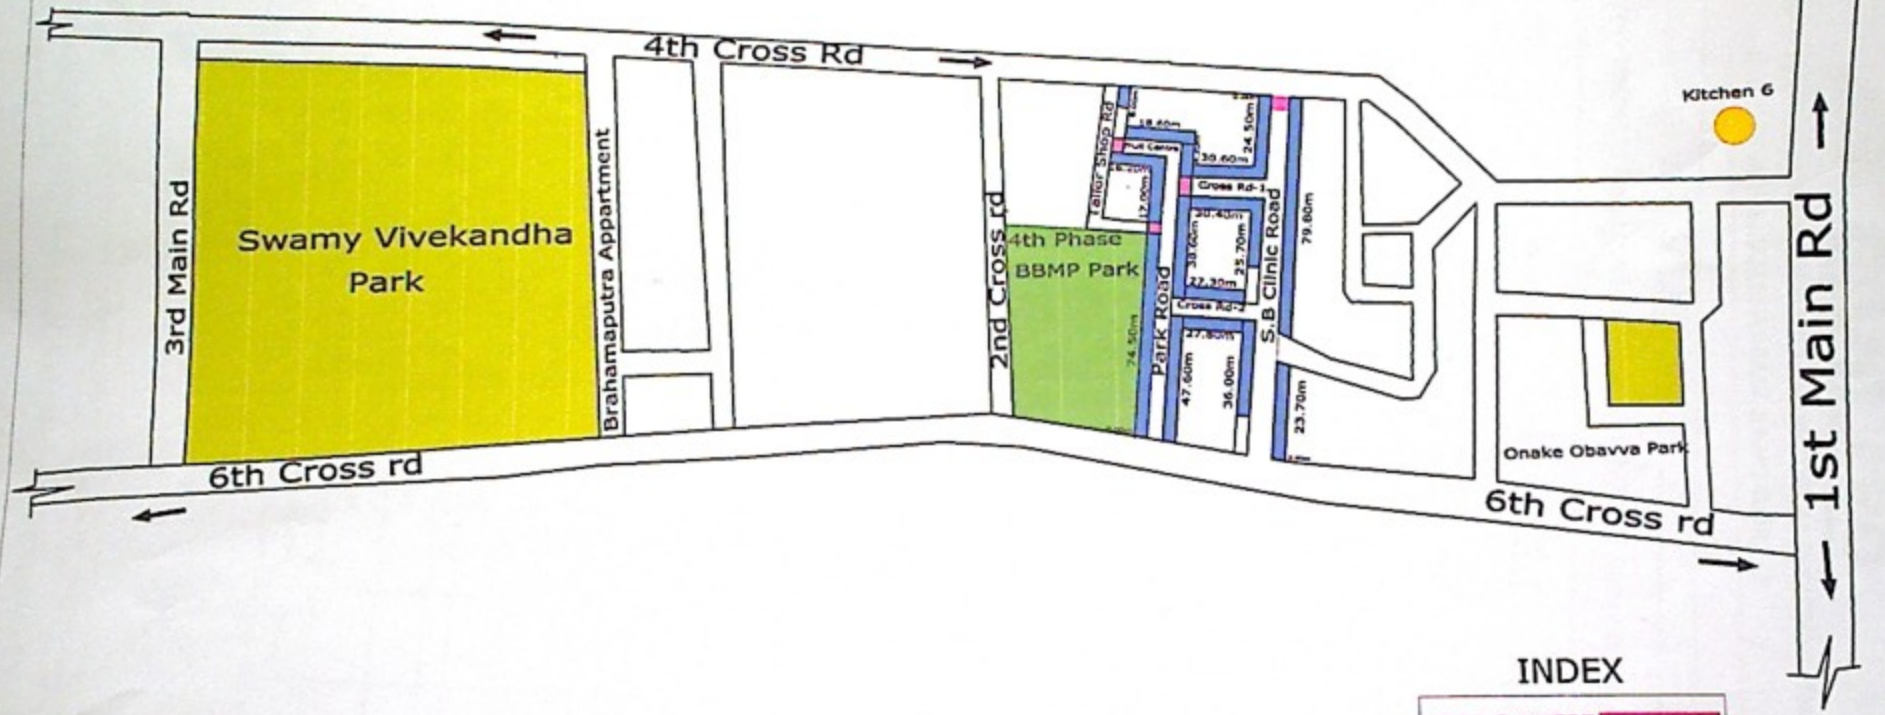

INDEX

RCC CULVERT

RCC DRAIN

CLIENT

BRUHAT BANGALORE MAHANAGARA PALIKE

Assistant Executive Engineer

Executive Engineer

ಕಾರ್ಯಪಾಲಕ ಅಭಿಯಂತರರು
ಯಲಹಂಕ ಉಪನಗರ ಉಪವಿಭಾಗ.
ಬೃ.ಬ.ಎಂ.ಪಿ. ಬೆಂಗಳೂರು-106

Date

Dwg. no.

Rev. R0